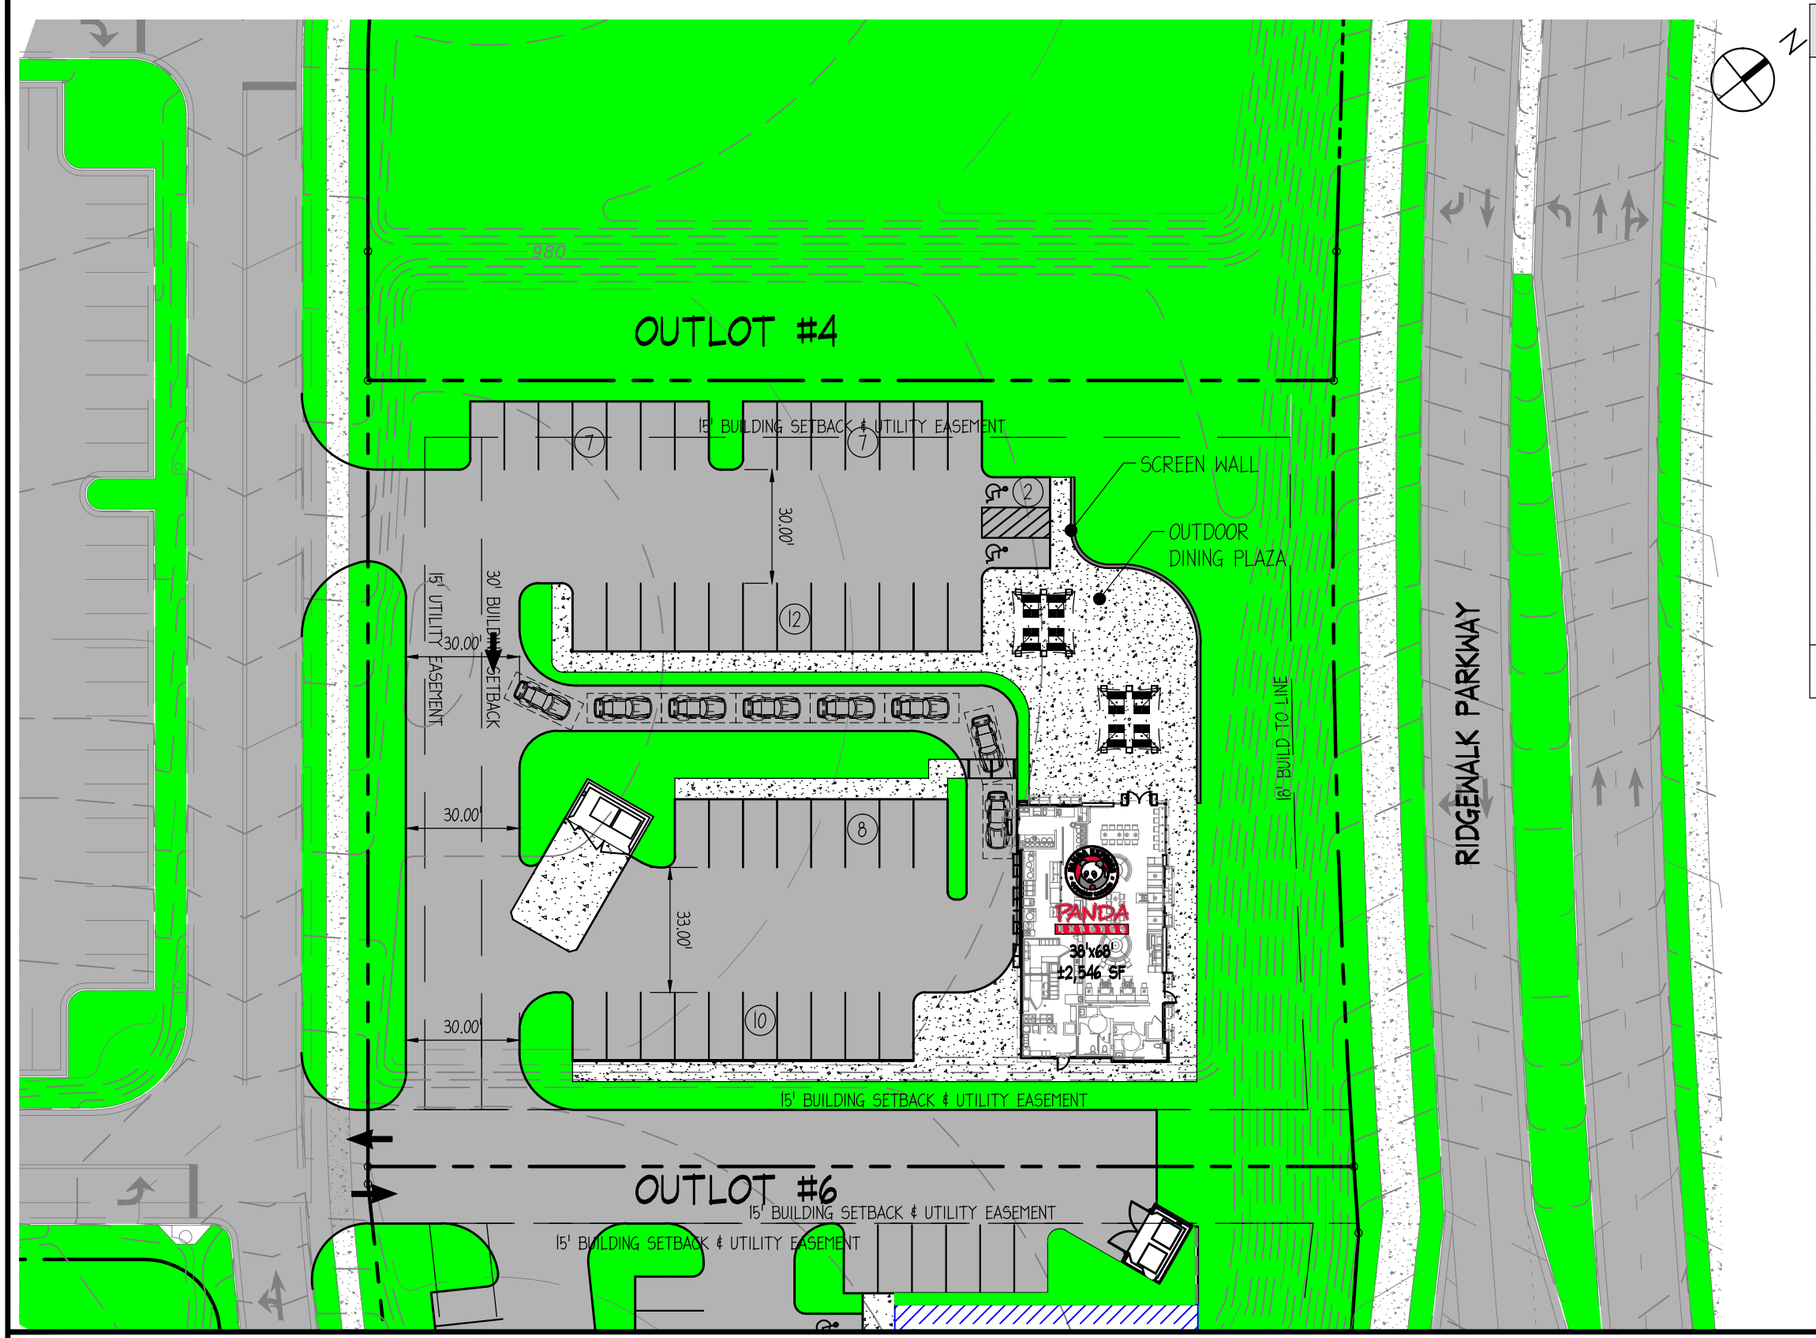

SITE LOCATION MAP

THE OUTLET SHOPPES AT ATLANTA, OUTLOT #5, WOODSTOCK, GA
N.T.S.

SITE INFORMATION

PIN: 15-0852-0067

ZONING: LI (LIGHT INDUSTRIAL) / TECH OVERLAY

FUTURE DEVELOPMENT MAP DESIGNATION: RAC

SITE AREA: ±1.22 ACRES (PORTION OF OUTLOT #5)

PROVIDED PARKING: 46 SPACES (9' x 18')

BUILDING AREA: ±2,546 SF

% OF BUILDING/OUTDOOR DINING PLAZA ALONG RIDGEWALK PARKWAY = 74%

grimail crawford inc.,
Engineering • Planning • GIS

3650 MANSELL ROAD, SUITE 495
ALPHARETTA, GA 30022
770.437.8850 678.809.1936 FAX

NO.	REVISIONS	BY	DATE

NO.	REVISIONS	BY	DATE

DATE:	03/26/13
SCALE:	1" = 40'
GCI PROJECT #:	10295.006
FILE NAME:	10295.006 VARIANCE
PROJECT MANAGER:	JMP

PANDA EXPRESS • GOURMET CHINESE

PROPOSED SITE PLAN
PORTION OF OUTLOT 5
THE OUTLET SHOPPES AT ATLANTA
WOODSTOCK, GEORGIA