Sam's CLUB

Larry D. Craighead Architect

#8158 Woodstock, GA

Issued	April 28, 2014

MAY 0 1 2014

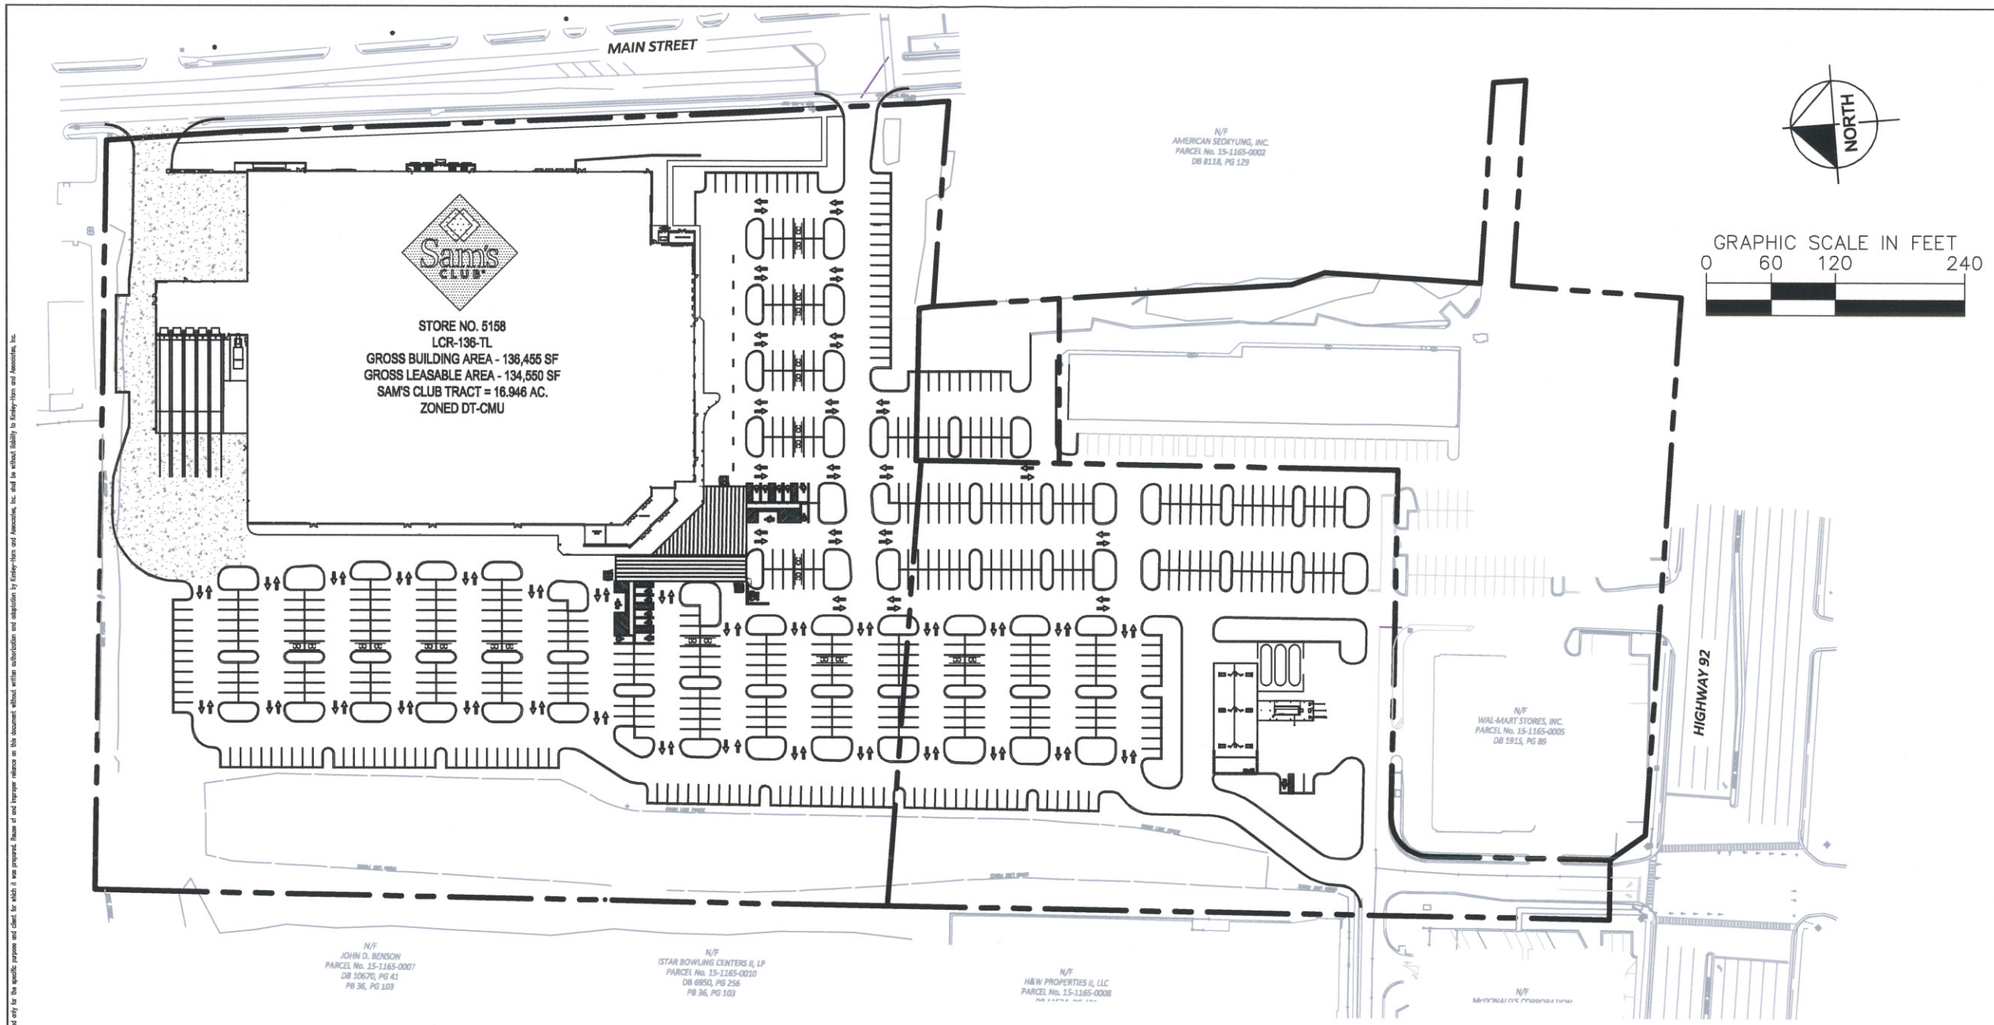

LEGEND

PROPERTY LINE

SITE ANALYSIS TABLE	
SAM'S CLUB	136,455 S.F.
PARKING (ASSOCIATES AND CUSTOMER)	597 SPACES
ACCESSIBLE	15 SPACES
TOTAL PARKING	612 SPACES
RATIO	4.49/1,000 S.F.
* CART CORRAL	12 CORRALS / 24 SPACES
*PARKING SPACES OBSTRUCTED BY CART CORRALS ARE NOT INCLUDED IN OVERALL PARKING RATIO.	
SITE AREA	16.946 ACRES
PROPOSED EASEMENT AREA	0.443 ACRES
TOTAL AREA SUBJECT TO VARIANCES AND CUP	17.389 ACRES

This document, together with the concepts and designs presented herein, as an instrument of service, is intended only for the specific purpose and client for which it was prepared. Reuse of and improper reliance on this document without written authorization and adaptation by Kimley-Horn and Associates, Inc. shall be without liability to Kimley-Horn and Associates, Inc.

Kimley-Horn and Associates, Inc.
© 2014

DESIGN ENGINEER: ENGINEER
FLORIDA P.E. LICENSE NUMBER: LICENSE-#
DATE:
SCALE
DESIGNED BY
DRAWN BY
CHECKED BY

WOODSTOCK SAM'S CLUB

DATE 5/1/2014
PROJECT NO. 019367076
SHEET NUMBER

Larry D. Craghead Architect

April 28, 2014

#8158 Woodstock, GA

MAY 01 2014

Site Plan

2

DESIGN REPRESENTATION ONLY – NOT FOR CONSTRUCTION The building images shown are a representation of the current design intent only. The building images may not reflect variations in color, tone, hue, tint, shading, ambient light intensity, materials, texture, contrast, font style, construction variations required by building codes or inspectors, materials or final design detailing.

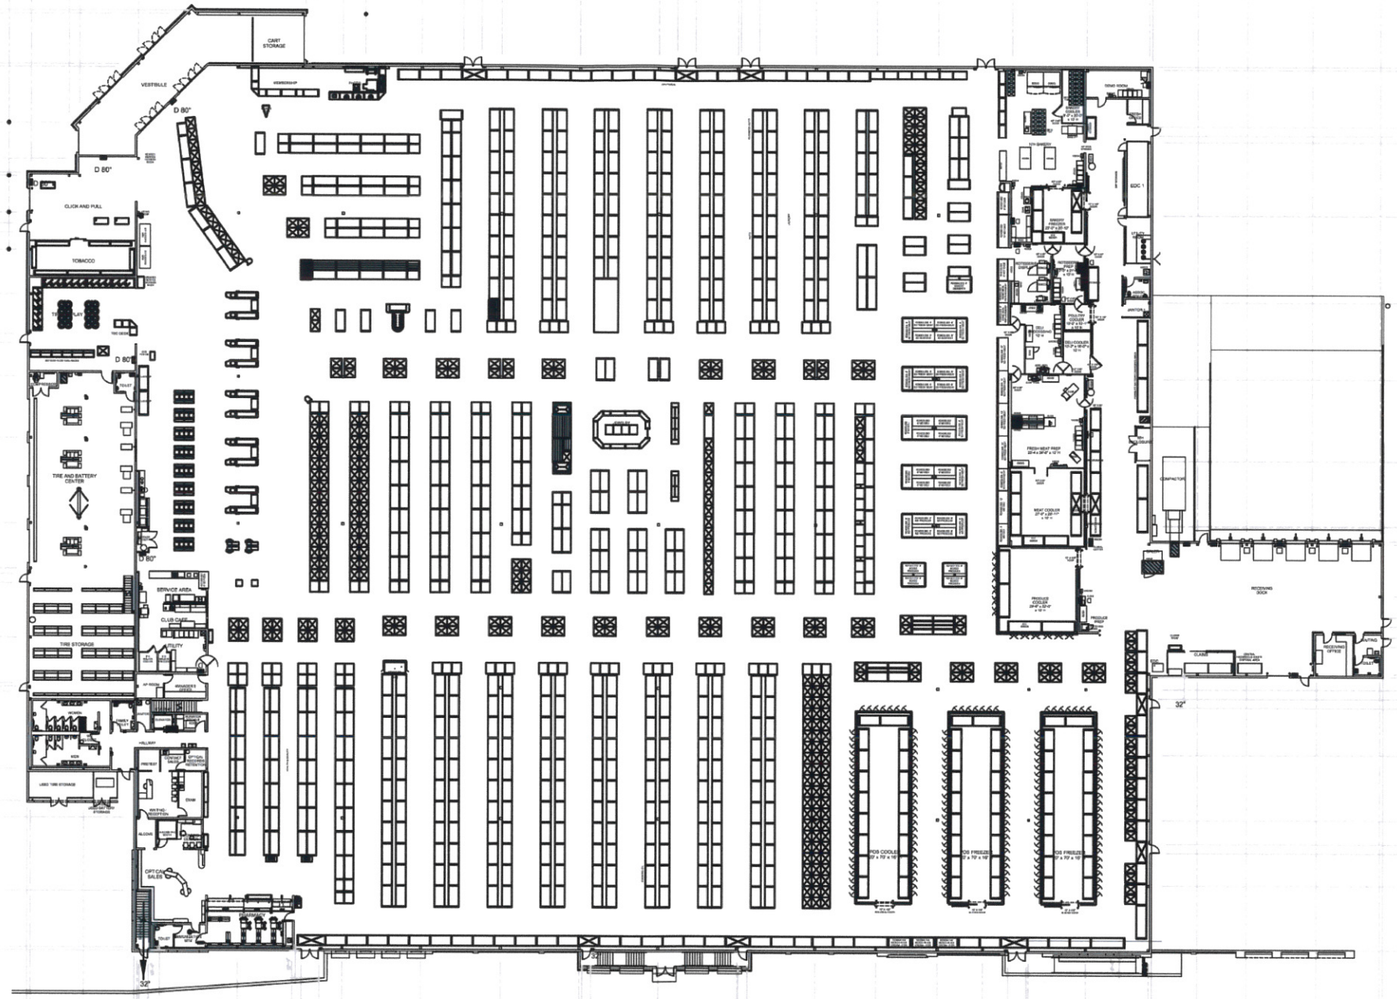

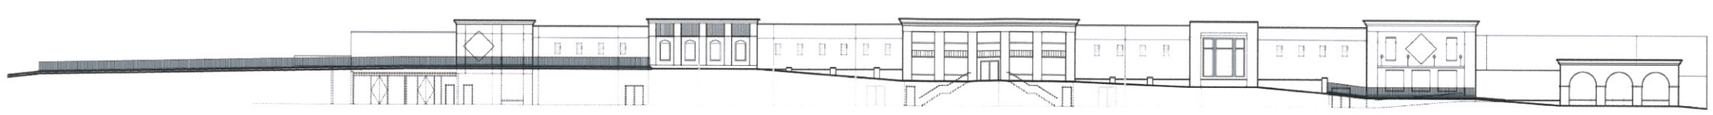

Sam's CLUB

Harry D. Craghead Architect

April 28, 2014

#8158 Woodstock, GA

MAY 0 1 2014

Plan and Elevation

3

DESIGN REPRESENTATION ONLY – NOT FOR CONSTRUCTION The building images shown are a representation of the current design intent only. The building images may not reflect variations in color, tone, hue, tint, shading, ambient light intensity, materials, texture, contrast, font style, construction variations required by building codes or inspectors, materials or final design detailing.