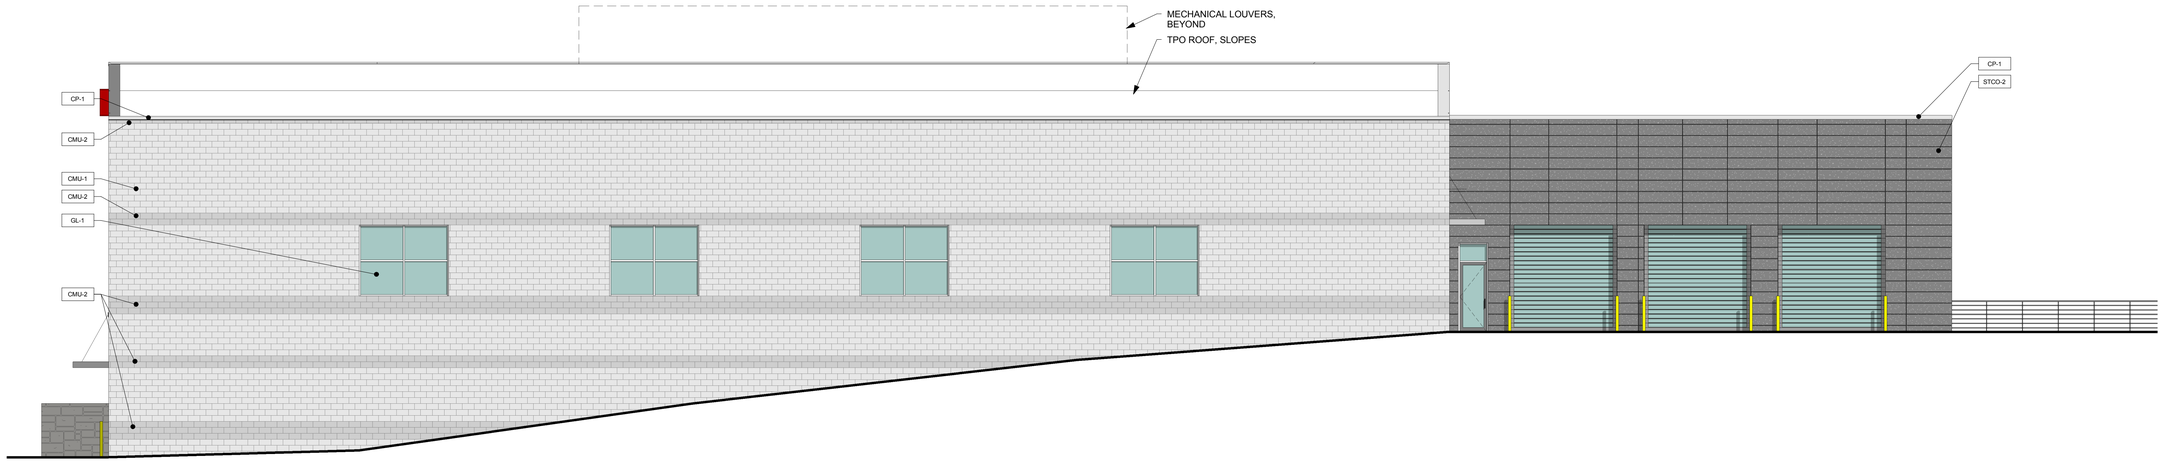

South Elevation

1/8" = 1'-0"

North Elevation

1/8" = 1'-0"

Exterior Finish Legend

CODE	MATERIAL	COLOR
GL-1	GLASS 1" INSULATED UNIT	CLEAR
STCO-1	STUCCO	TO MATCH SILVER HALF DOLLAR (2121-40)
STCO-2	STUCCO	TO MATCH STEEL WOOL (2121-20)
CP-1	METAL COPING	SILVER METALLIC
ACM-1	ALUM. COMPOSITE MATERIAL	SILVER METALLIC/ BRIGHT SILVER
ACM-2	ALUM. COMPOSITE MATERIAL	NISSAN RED
CMU-1	CONCRETE MASONRY UNIT	SPLIT-FACE CMU, PAINT TO MATCH SILVER HALF DOLLAR
CMU-2	CONCRETE MASONRY UNIT	SMOOTH-FACE CMU, PAINT TO MATCH SILVER HALF DOLLAR
SMU-1	STONE MASONRY UNIT	GRANITE

SUTHERLIN NISSAN

WOODSTOCK, GA

Elevations

PRAXIS3
architecture + multidisciplinary design

ATWELL

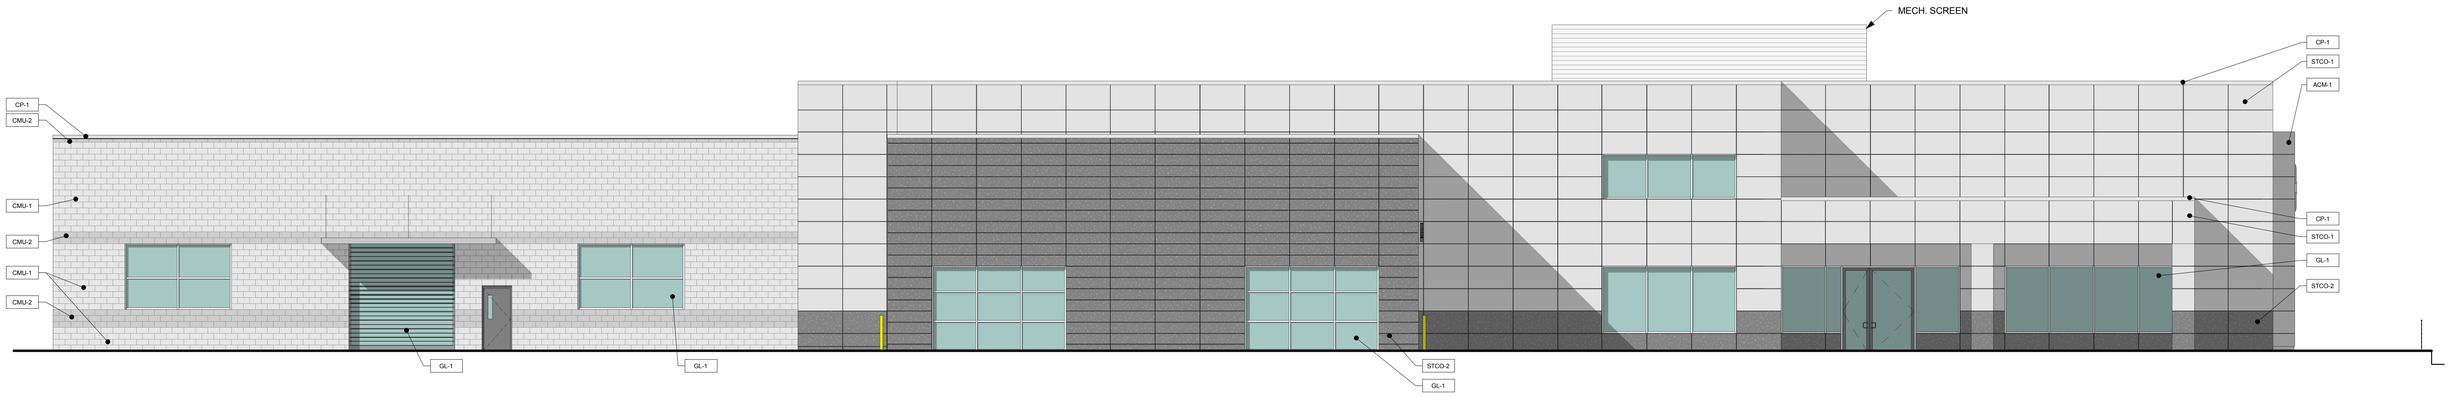

East Elevation

1/8" = 1'-0"

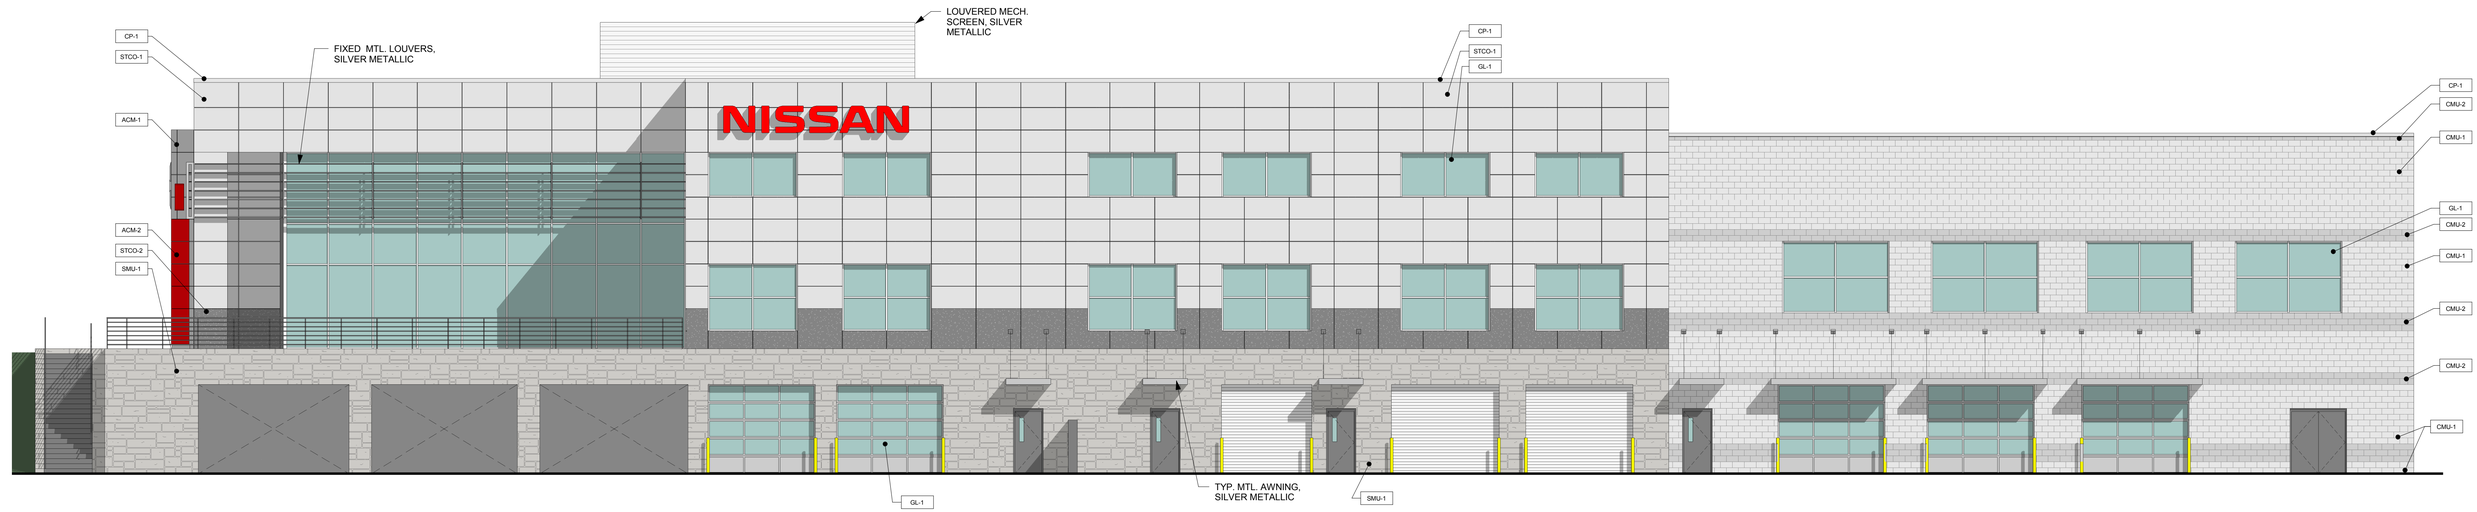

West Elevation

1/8" = 1'-0"

Exterior Finish Legend

CODE	MATERIAL	COLOR
GL-1	GLASS 1" INSULATED UNIT	CLEAR
STCO-1	STUCCO	TO MATCH SILVER HALF DOLLAR (2121-40)
STCO-2	STUCCO	TO MATCH STEEL WOOL (2121-20)
CP-1	METAL COPING	SILVER METALLIC
ACM-1	ALUM. COMPOSITE MATERIAL	SILVER METALLIC/ BRIGHT SILVER
ACM-2	ALUM. COMPOSITE MATERIAL	NISSAN RED
CMU-1	CONCRETE MASONRY UNIT	SPLIT-FACE CMU, PAINT TO MATCH SILVER HALF DOLLAR
CMU-2	CONCRETE MASONRY UNIT	SMOOTH-FACE CMU, PAINT TO MATCH SILVER HALF DOLLAR
SMU-1	STONE MASONRY UNIT	GRANITE

SUTHERLIN NISSAN

WOODSTOCK, GA

Elevations

PRAXIS3
architecture + multidisciplinary design

ATWELL