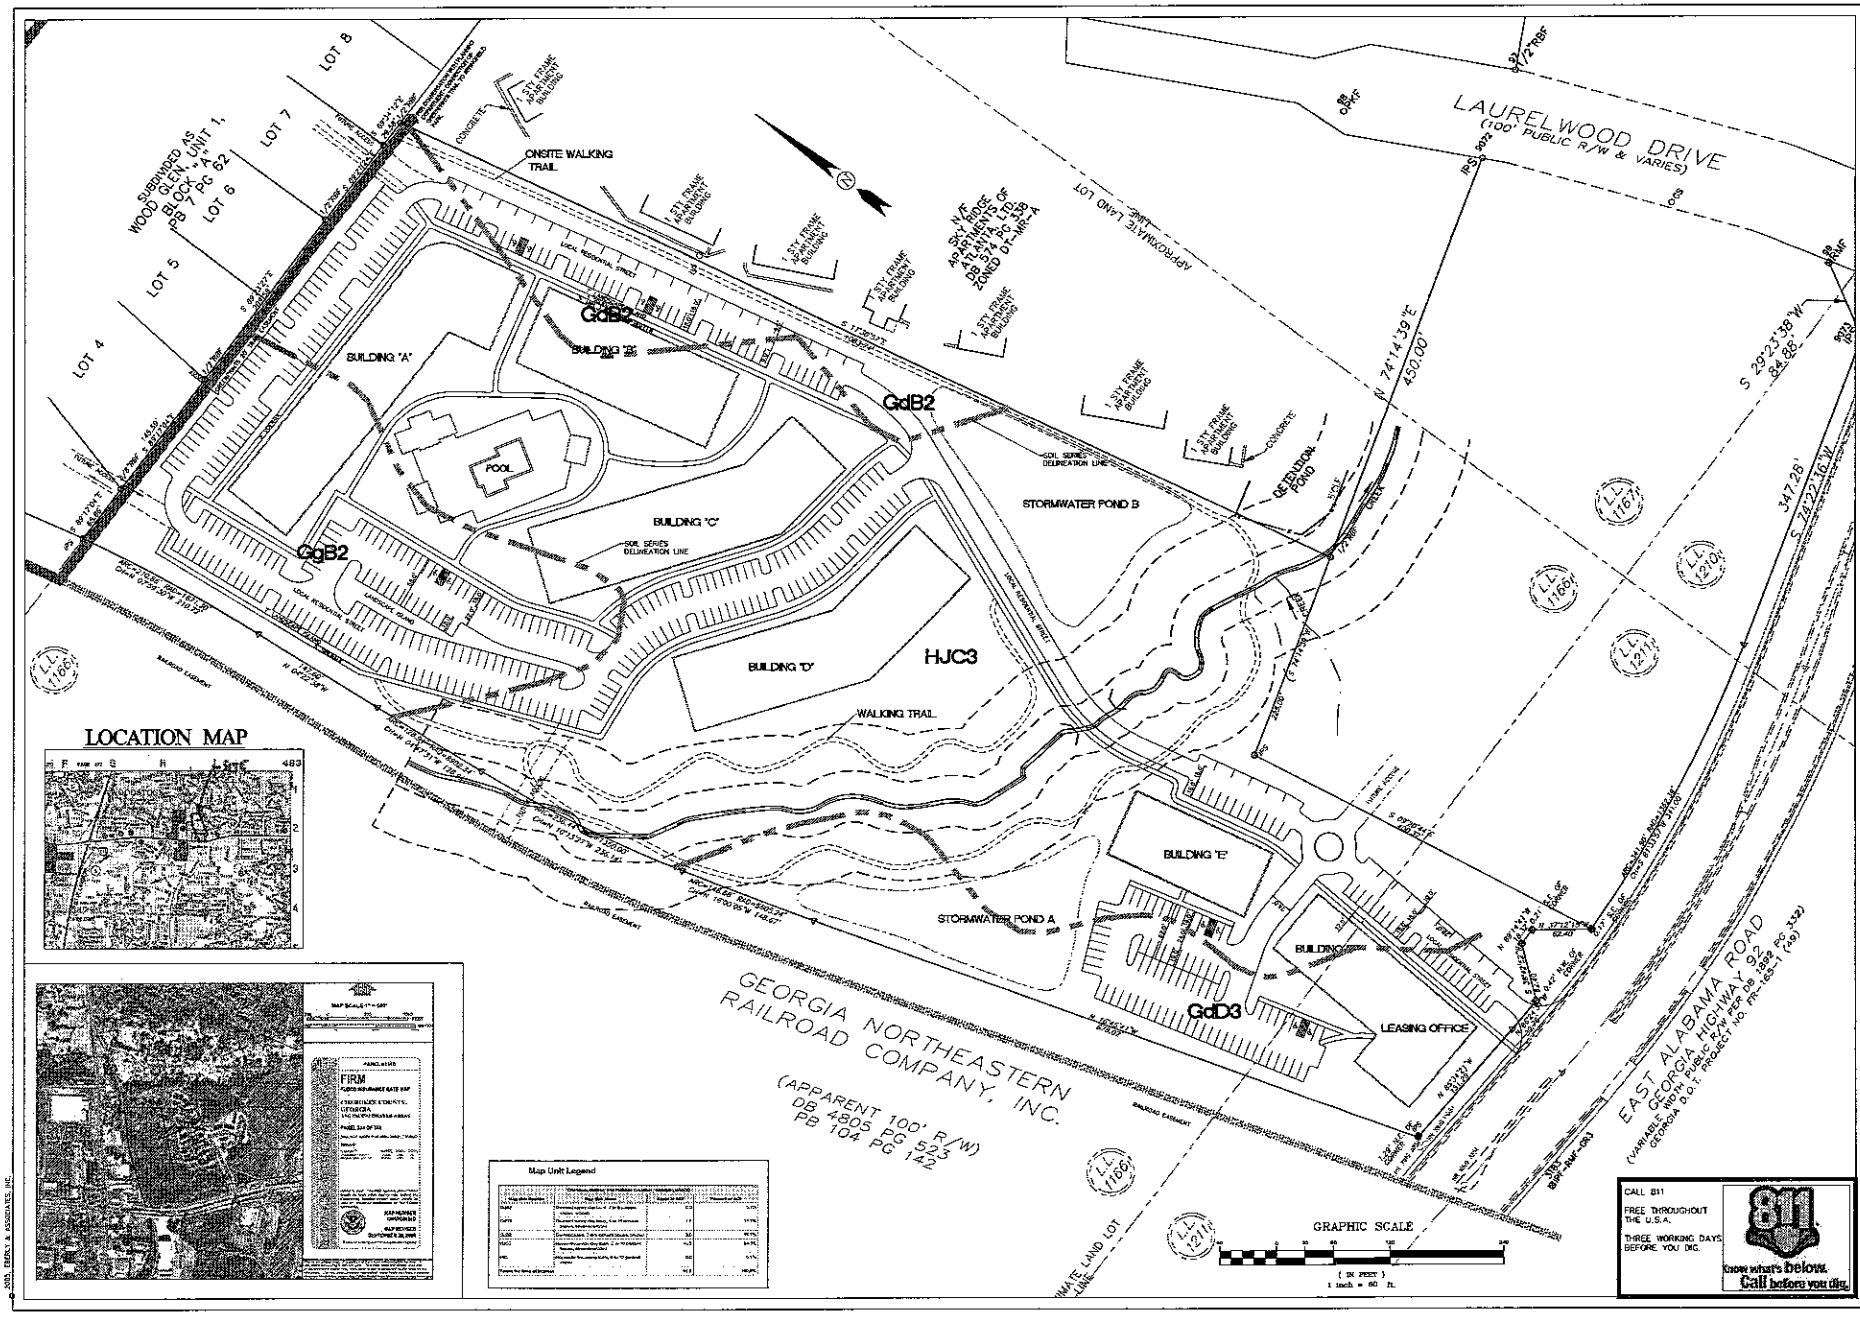

LOCATION MAP

Map Unit Legend

GdB2	Gordon silt loam, 2 to 6 percent slopes	1.7	1.7%
GdD3	Gordon silt loam, 10 to 25 percent slopes, severely eroded	3.0	3.0%
GgB2	Gwinnett silt loam, 2 to 6 percent slopes	42.3	42.3%
HJC3	Hermitage silt loam, 10 to 25 percent slopes, severely eroded	52.5	52.5%
Totals for Area of Interest		99.5	100.0%

CALL 811
FREE THROUGHOUT THE U.S.A.
THREE WORKING DAYS BEFORE YOU DIG.
811 know what's below. Call before you dig.

EBERLY & ASSOCIATES
TEL: 770.452.7840 FAX: 770.452.8036
1852 CENTURY PLACE, SUITE 202
ATLANTA, GEORGIA 30345
WWW.EBERLY.NET

LAND PLANNING
CIVIL ENGINEERING
LANDSCAPE ARCHITECTURE

PROJECT: LAUREL WOOD APARTMENT HOMES
LAND LOT 1186 & 1211
16TH DISTRICT, 2ND SECTION
CITY OF WOODSTOCK
CHEROKEE COUNTY, GEORGIA

REVISIONS:

EXISTING SITE RESOURCES MAP

SCALE:	1" = 60'
DATE:	10/19/10
DRAWN BY:	mkw
PROJECT MANAGER:	mkw
QA/QC CHECK:	kc

PROJECT NO. 11-074

C3.1

©2010, EBERLY & ASSOCIATES, INC.

C:\Users\kevin\gdrive\Local\Temp\AcPublish_4264\Concept_L-10-12.dwg January 12, 2012