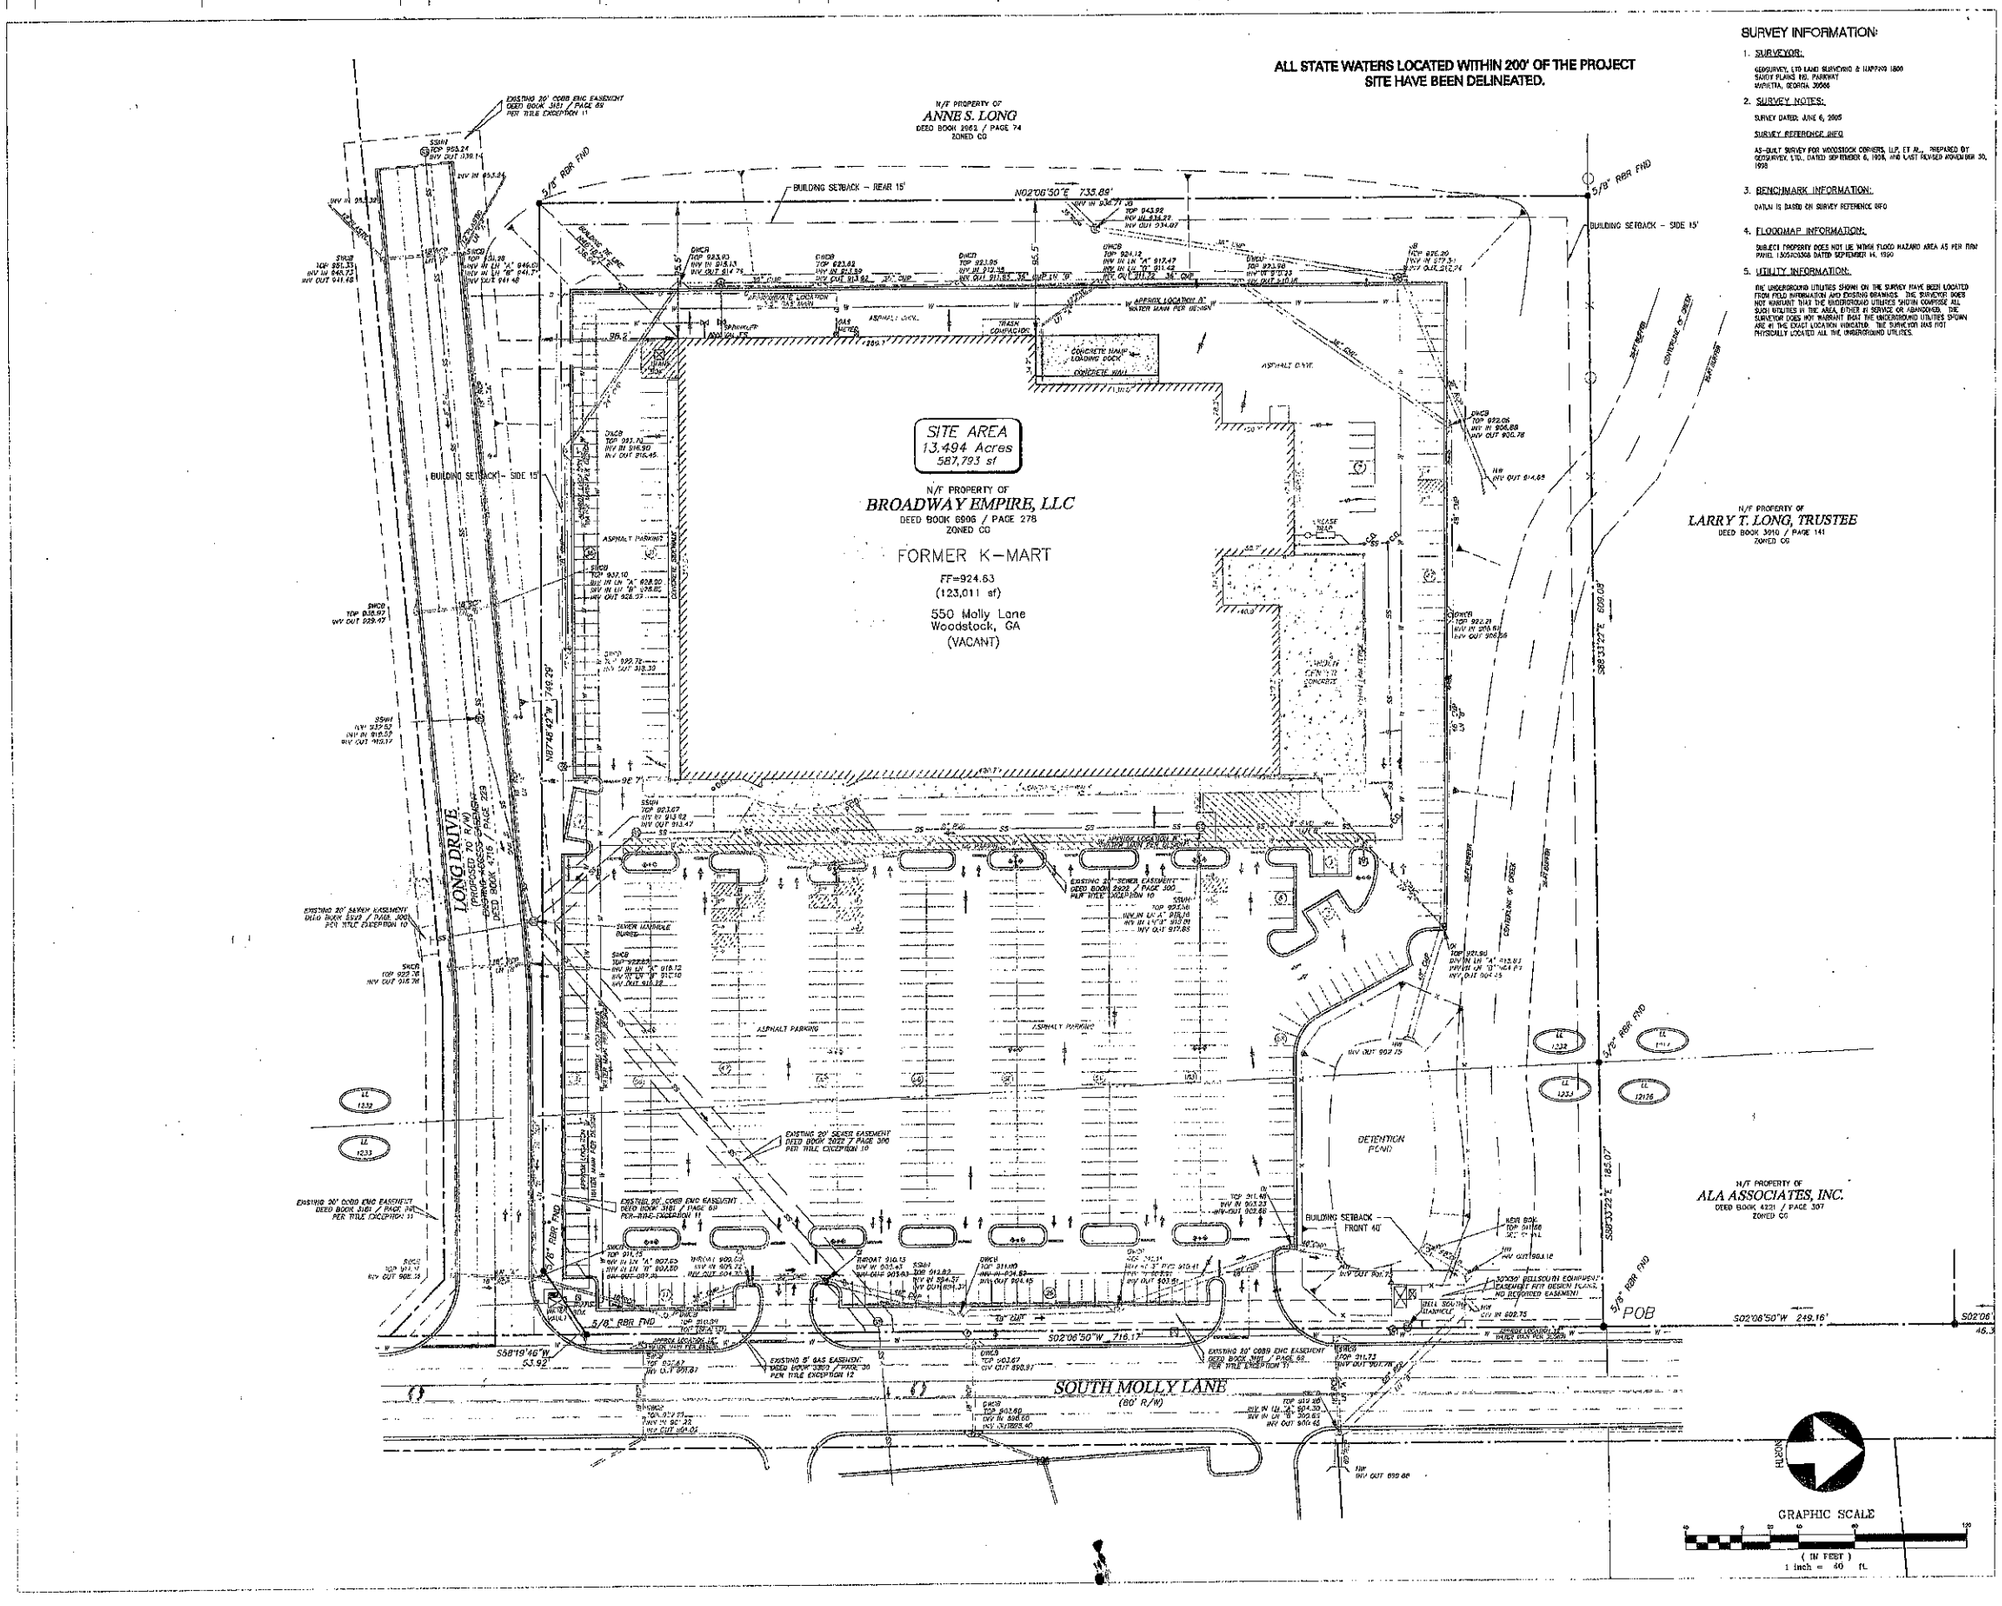

SURVEY INFORMATION:

1. SURVEYOR:

GEOSURVEY, LTD LAND SURVEYING & MAPPING 1800
SANDY PLAINS RD. PARKWAY
MARIETTA, GEORGIA 30066

2. SURVEY NOTES:

SURVEY DATED: JUNE 6, 2005

SURVEY REFERENCE INFO

AS-BUILT SURVEY FOR WOODSTOCK CORNERS, LLP, ET AL., PREPARED BY GEOSURVEY, LTD., DATED SEPTEMBER 6, 1998, AND LAST REVISED NOVEMBER 30, 1998

3. BENCHMARK INFORMATION:

DATUM IS BASED ON SURVEY REFERENCE INFO

4. FLOODMAP INFORMATION:

SUBJECT PROPERTY DOES NOT LIE WITHIN FLOOD HAZARD AREA AS PER FIRM PANEL 1305703368 DATED SEPTEMBER 14, 1990

5. UTILITY INFORMATION:

THE UNDERGROUND UTILITIES SHOWN ON THE SURVEY HAVE BEEN LOCATED FROM FIELD INFORMATION AND EXISTING DRAWINGS. THE SURVEYOR DOES NOT WARRANT THAT THE UNDERGROUND UTILITIES SHOWN COMPRISE ALL SUCH UTILITIES IN THE AREA, EITHER IN SERVICE OR ABANDONED. THE SURVEYOR DOES NOT WARRANT THAT THE UNDERGROUND UTILITIES SHOWN ARE IN THE EXACT LOCATION INDICATED. THE SURVEYOR HAS NOT PHYSICALLY LOCATED ALL THE UNDERGROUND UTILITIES.

BECK

3075 PIEDMONT ROAD NE
BUILDING 11, SUITE 600
ATLANTA, GEORGIA 30305
TEL 404 949 2300
FAX 404 949 2301
www.beckgroup.com

URS

URS Corporation
400 Northpark Town Center
1000 Abernathy Road, NE Suite 900
Atlanta, Georgia 30328
Tel: 678.808.8800 Fax: 678.808.8400

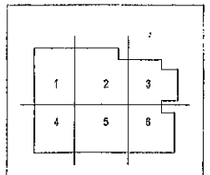

KEY PLAN

ENGINEERS SEAL

#	DATE	SUBMISSION
1	1/18/06	LDP SUBMITTAL

HIS HANDS CHURCH
550 MOLLY LANE
WOODSTOCK, GA 30189

EXISTING CONDITIONS PLAN

160449
JOB NO.

C-100
SHEET